ADDITIONS

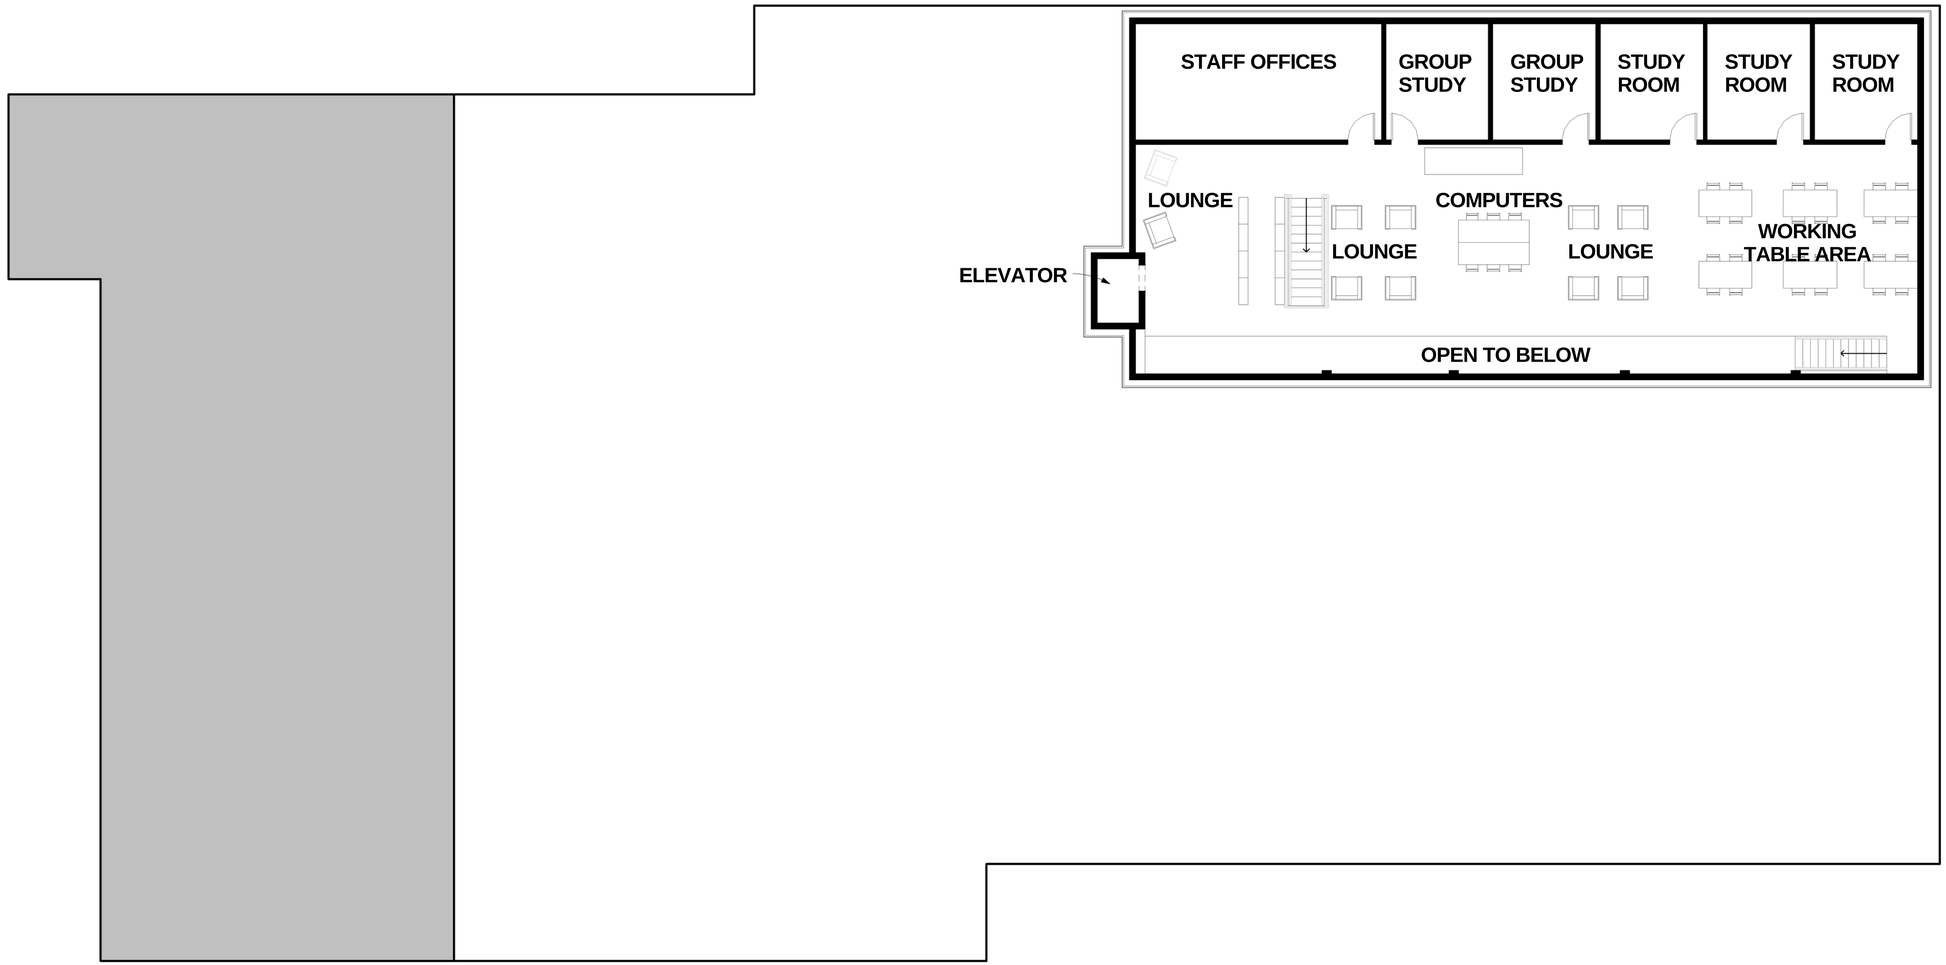

1 **Mezzanine Floor Plan Presentation Plan Expansion Option 2**
SCALE: 1/8" = 1'-0"

H 2 M architects + engineers

538 Broad Hollow Road
4th Floor East
Melville, NY 11747
P:(631)756-8000
F:(631)694-4122

Melville, NY 11747
Albany, NY 12205
White Plains, NY 11601
New City, NY 10956
Parsippany, NJ 07054
Howell, NJ 11601

CONSULTANTS:

MARK	DATE	DESCRIPTION

PROJECT #: LMLB 1601
DATE: JUNE 2017
DESIGNED BY: Designer
DRAWN BY: Author
CHECKED BY: | REVIEWED BY:

SEAL

"ALTERATION OF THIS DOCUMENT EXCEPT BY A LICENSED PROFESSIONAL IS ILLEGAL"

CLIENT
LINDENHURST MEMORIAL LIBRARY

LMLB 1601

1 Lee Avenue, Lindenhurst, NY 11757

CONTRACT
CONTRACT G
GENERAL CONSTRUCTION

STATUS
COMMUNITY MEETINGS

SHEET TITLE
MEZZANINE FLOOR PLAN OPTION 2

SHEET #
P1.7

C:\Users\aconcepcion\LMLB1601_Main Building_Central15_A_aconcepcion.rvt
9/6/2017 2:57:21 PM